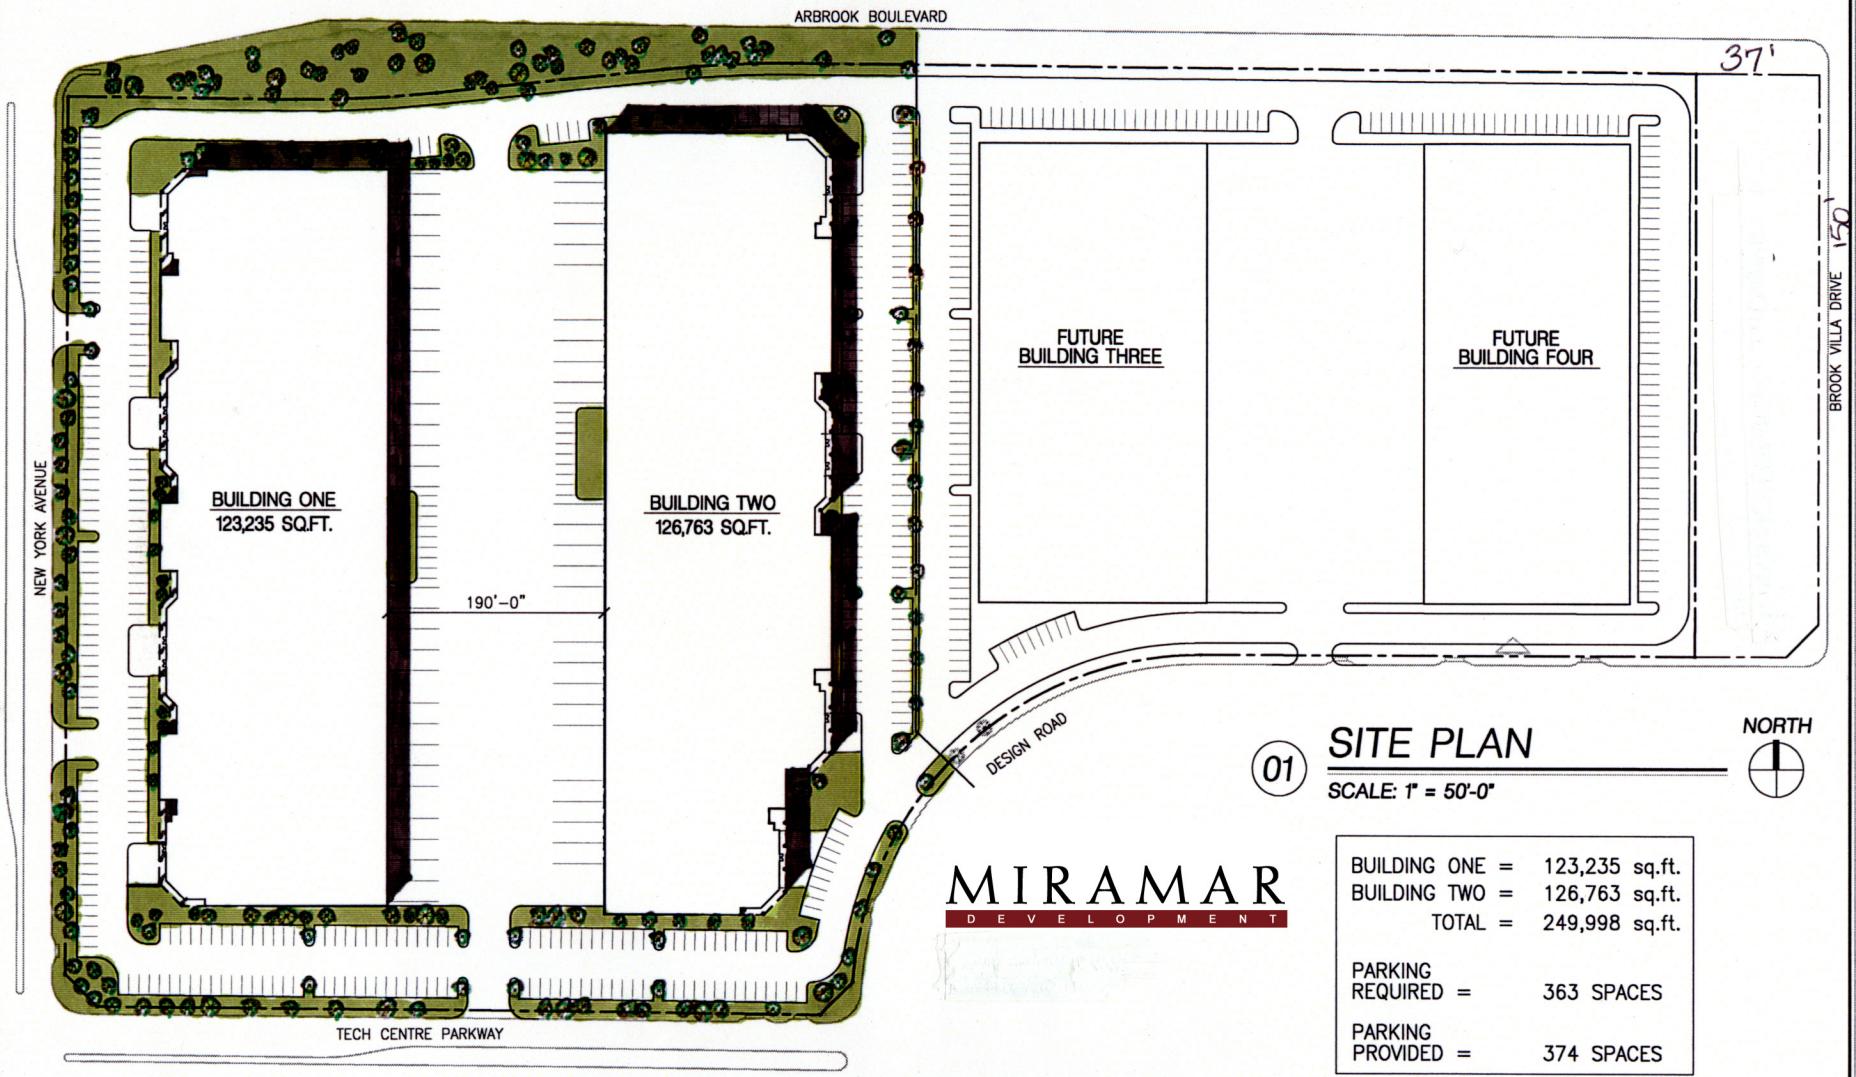

01 SITE PLAN

SCALE: 1" = 50'-0"

MIRAMAR
DEVELOPMENT

BUILDING ONE =	123,235	sq.ft.
BUILDING TWO =	126,763	sq.ft.
TOTAL =	249,998	sq.ft.
PARKING REQUIRED =	363	SPACES
PARKING PROVIDED =	374	SPACES

ARLINGTON DISTRIBUTION CENTER

11.15.00
2000171

architects maa merriman associates